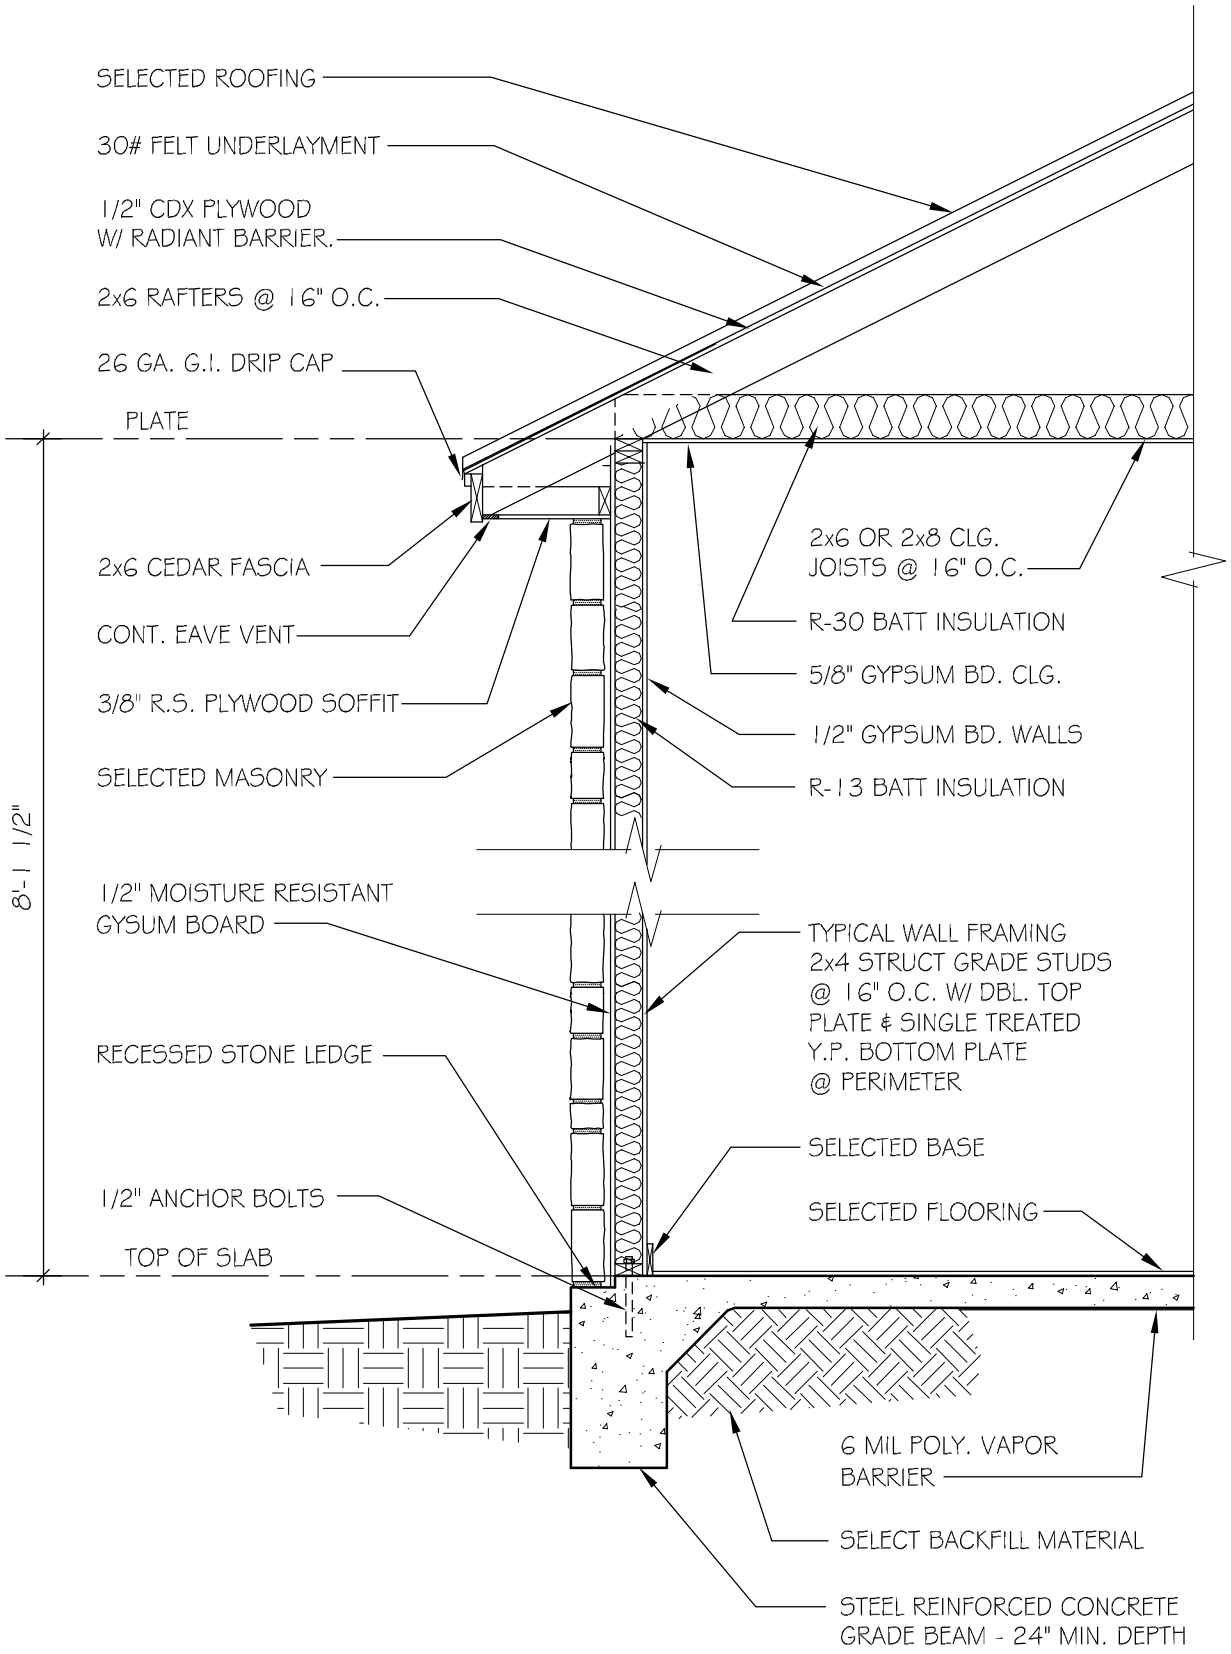TYPICAL WALL SECTION
CONCRETE SLAB FOUNDATION/MASONRY EXTERIOR