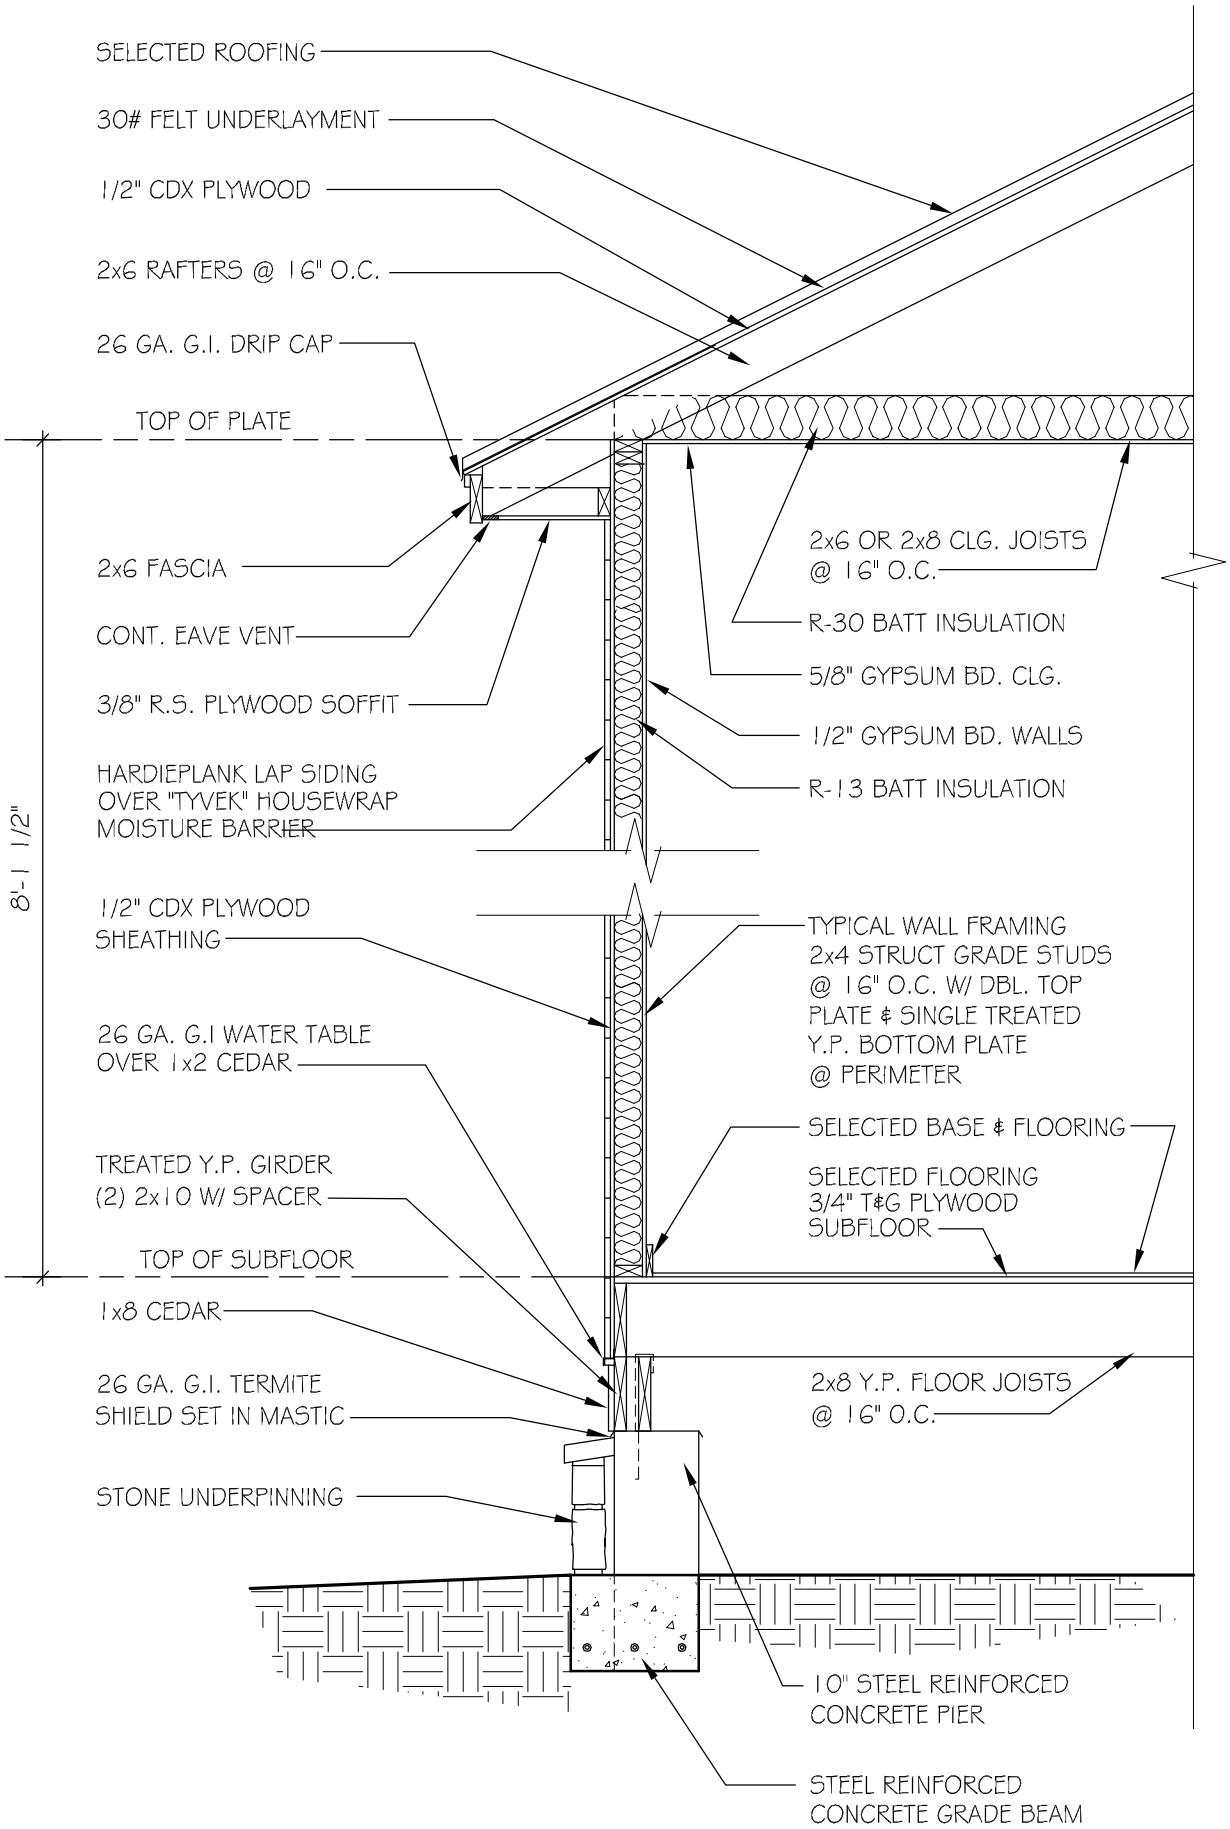TYPICAL WALL SECTION
PIER & BEAM FOUNDATION/HARDIEPLANK SIDED EXTERIOR